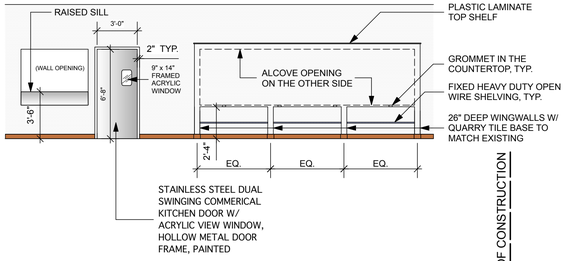

PARTIAL WEST KITCHEN WALL ELEVATION

SCALE: 3/16" = 1'-0"

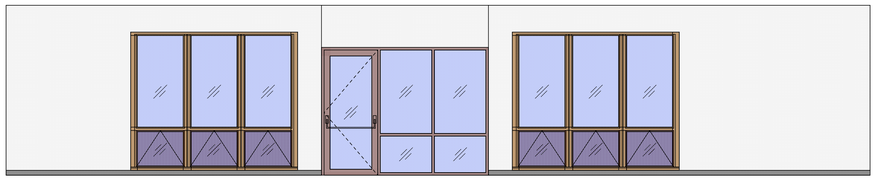

DINING - SOUTH ELEVATION

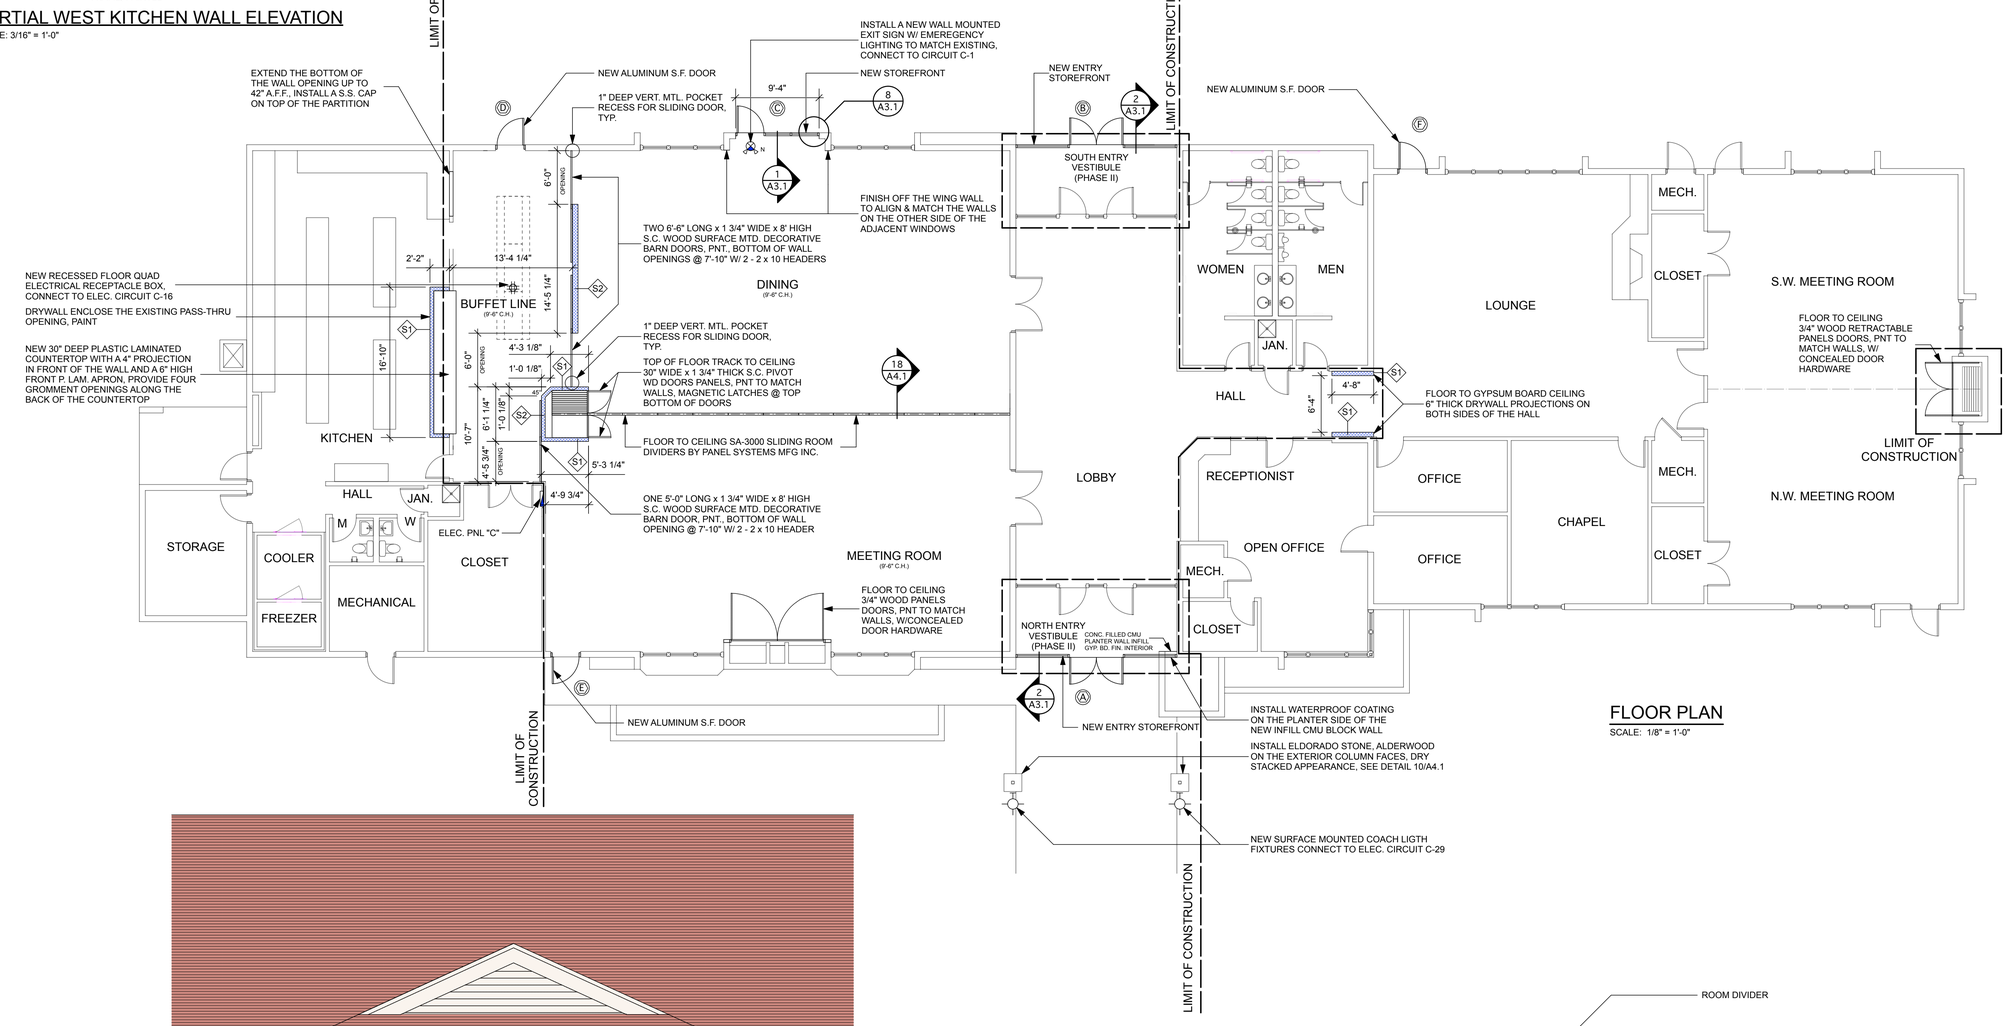

FLOOR PLAN

SCALE: 1/8" = 1'-0"

PARTIAL BUILDING ELEVATION @ MAIN ENTRY

SCALE: 1/4" = 1'-0"

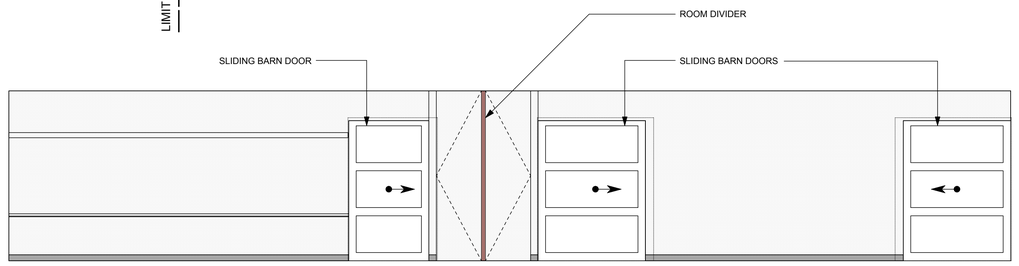

MEETING ROOM - EAST ELEVATION

DINING - EAST ELEVATION

DESIGN SERVICES INCORPORATED
920 WEKIVA SPRINGS RD. #7825, LONGWOOD, FL 32791
TELEPHONE 407.790.7826
LICENSE NO. AAF000061
ARCHITECTURE
INTERIOR DESIGN
SPACE PLANNING

INTERIOR & EXTERIOR BUILDING ALTERATIONS
1601 ALAFAYA TRAIL, OVIEDO, FL 32765

CANTERBURY
RETREAT & CONFERENCE CENTER

GENERAL NOTES

ALL DIMENSIONS ARE +/- AND MEASURED FROM FACE OF FINISHED SURFACES, U.N.O., FIELD VERIFY ALL DIMENSIONS

PROVIDE DEAD WOOD BLOCKING (2 X 8 MIN.) AT ALL CONDITIONS REQUIRING PARITION MOUNTING OF BARN DOORS

PROVIDE A LEVEL 4 DRYWALL FINISH

THE DESIGN, DRAWINGS, AND SPECIFICATIONS INCORPORATED HEREIN AS AN INSTRUMENT OF PROFESSIONAL SERVICES ARE, AND SHALL BE THE SOLE PROPERTY OF DSI DESIGN SERVICES INC.. THEY ARE NOT TO USED ON ANY OTHER PROJECT OR FOR ANY OTHER PURPOSE WITHOUT SPECIFIC WRITTEN PERMISSION. ALL RIGHTS RESERVED.

INTERIOR ELEVATION KEY

1 2 3 4

NORTH
ACTUAL
PLAN

MARK	DATE	REVISIONS

COMM. NO:	19019	DRAWN:	MEL
DATE:	8/8/19	CHECKED:	ELM
SCALE:	1/8" = 1'- 0"	© 2019	

BUILDING ALTERATIONS

FLOOR PLAN

SEAL

ARCHITECT/CONSULTANT

SHEET NUMBER

A1.1